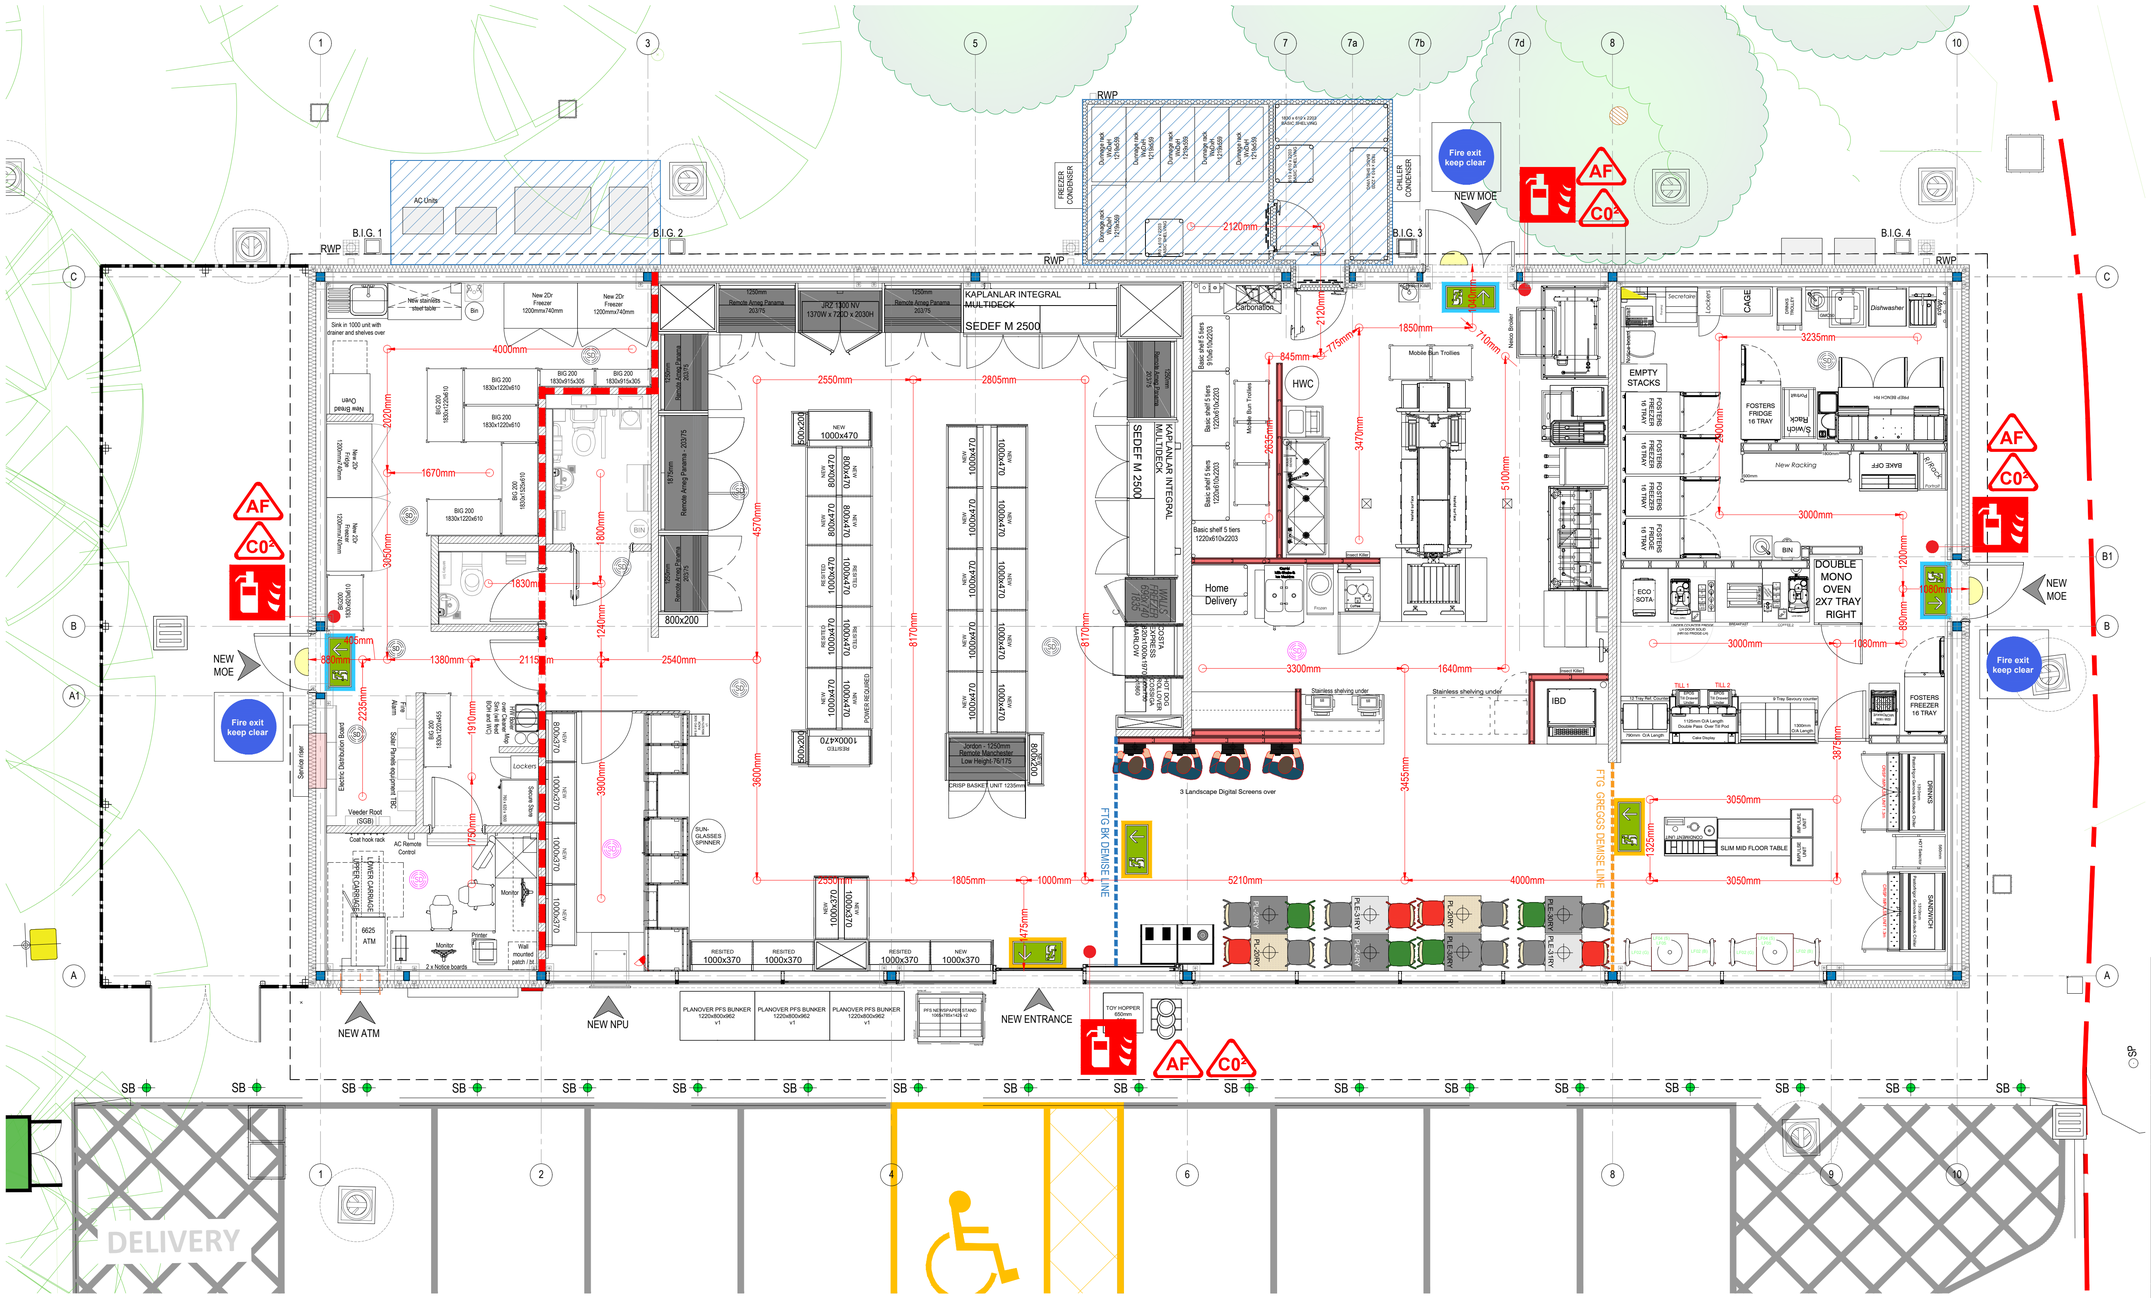

FIRE RATED CONSTRUCTION

*** New partition walls are not required to be fire rated**

30 MIN FIRE RATED FIRE CONSTRUCTION TO FIRE COMPARTMENTS (NOT GREATER THAN 20M) INCLUDING CONCEALED FIRE BARRIERS.

60 MIN FIRE RATED CONSTRUCTION INCLUDING CONCEALED FIRE BARRIERS.

ALL FIRE SIGNS MUST CONFORM TO BS5499-1:2002, BS5499-4:2013, BS549-5,6: 2002,BS549-11: 2002 AND BS ISO 7010 2020

EMERGENCY FIRE EXIT DIRECTION SIGNS OVER ESCAPE ROUTE DOORS MUST BE ILLUMINATED

FIRE EXIT SIGNAGE DETAILS

A) WALL MOUNTED SIGN:		ADHESIVE BACKED OR DRILLED FOR FIXING. 50MM ABOVE DOORS/OPENINGS
B) SUSPENDED SIGN:		EACH COMPLETE WITH 2NO S/S STEEL WIRES AND NECESSARY FIXINGS. HEIGHT AFFL TO MATCH OTHER INTERNAL SIGNAGE

FIRE FIGHTING EQUIPMENT

	FIRE FIGHTING EQUIPMENT LOCATION
AF	AQUEOUS FILM FORMING FOAM 6 LITRE 27A-AFFF
CO2	CO^2 2KG

FIRE EXTINGUISHER PATTRESSING - 25 x 150 x 600 mm LONG SOFTWOOD CHAMFERED PATTRESS FIXED AT 1m TO TOP OF PATTRESS FROM FFL

LEGEND

	LOCATION OF SMOKE DETECTOR WITH CEILING VOID DETECTION AND LED WARNING AT CEILING LEVEL.
	LOCATION OF SMOKE DETECTOR
HD	HEAT DETECTOR
	NOTE= Location of smoke and heat detector to be confirmed by specialist and to be installed in accordance with manufactures requirements.
XXXX mm	FIRE STRATEGY ROUTE
Fire exit keep clear	"FIRE EXIT - KEEP CLEAR" VINYL SIGN APPLIED TO DOOR EXTERIOR NOTE: Main contractor to inspect fire escape signage for compliance with current regulation.

REFER TO FTG LATEST REVISION OF FTG RCP AND POWER PLAN. LATEST REVISION AT TIME OF PRODUCING CONSTRUCTION DRAWINGS

THE ENTIRE PREMISES MAY BE USED FOR THE SALE OF ALCOHOL

DRAWING NOTES

COPYRIGHT ©
This drawing and the details herein are the copyright of MBH Design Studio Ltd. and must not be reproduced, altered or passed to any third party without prior written consent.

This drawing has been produced for the project listed below, is submitted in support of this application application to the Local Planning Authority and is not intended for use by any other person or for any other purpose.

Every effort has been made to ensure the accuracy of these drawings, however MBH Design Studio Ltd. accept no responsibility for any discrepancies arising from the reuse of survey information and preliminary drawings commissioned by the Applicant from others.

GENERAL NOTES

ESCAPE LIGHTING
AS DEFINED BY BRITISH STANDARD 5266:PART 1 (2016) SHALL BE PROVIDED TO THESE PREMISES, SUFFICIENT TO ENABLE PERSONS TO EXIT BUILDING IN THE EVENT OF FAILURE OF NORMAL LIGHTING

FIRE FIGHTING EQUIPMENT
SHOULD BE PROVIDED AS DETAILED AND IN ACCORDANCE WITH BRITISH STANDARD 5306:PART 3 (2017)

FIRE FIGHTING SYSTEM
TO BE PROVIDED WITH FIRE WARNING SYSTEM COMPLYING WITH BRITISH STANDARD 5839:PART 1 (2017)

FIRE ALARM SYSTEM
TO BE INSTALLED IN ACCORDANCE WITH BS 5839:PART1 (2017)

NOTICES:
A 'RUNNING MAN' SIGN SHALL BE INSTALLED ABOVE DOORS IN ACCORDANCE WITH BS5499

NOTICES:
FIRE SAFETY SIGNS SHALL BE INSTALLED ABOVE DOORS IN ACCORDANCE WITH BS 5499: PART 1

- PROVIDE EXIT BUTTONS AND BREAK GLASS POINTS AT 1200MM AFFL TO ALL AREAS WITH ACCESS CONTROL.
- PROVIDE FIRE BARRIER TO CEILING / FLOOR VOIDS AT 20M CENTRES MAXIMUM.
- ALL SERVICE PENETRATIONS IN COMPARTMENT WALLS, FLOOR & SOFFIT TO BE FIRE-STOPPED WITH THE APPROPRIATE FIRE DAMPERS.
- PROVIDE STATUTORY FIRE/WARNING SIGNS TO MOE DOORS AS REQUIRED.
- PROVIDE FIRE DETECTION AND ALARM SYSTEM TO BS 5839 PART 1 AND TO L1 STANDARD.
- PROVIDE ESCAPE LIGHTING TO BS 5266 PART 1.
- SPREAD OF FLAME TO WALL AND CEILING SURFACES IN THE SALES BUILDING SHOULD BE NOT LESS THAN CLASS 1 AND ESCAPE CORRIDORS NOT LESS THAN CLASS 0.

REV	DATE	DESCRIPTION	DRAWN/CHECKED
A	2026.01.14	BOH / Prep Area updated	LB/NJ

REVISION NOTES

CONSTRUCTION

mbh
MBH Design Studio Ltd.
Brook House, Apex Court, Camphill Road, West Byfleet, KT14 6SQ
www.mbhltd.com t: 01932 352 727 f: 01932 351 545

CLIENT
mfg motor fuel group

PROJECT
FS2282 - FAKENHAM MORRISONS,
CLIPBUSH LANE,
FAKENHAM,
NR21 8SW

DRAWING TITLE
FIRE STRATEGY PLAN

DRAWN BY	DATE	SCALE	PAPER SIZE
BKV	18.12.2025	1:50	A1
CHECKED BY	DRAWING NUMBER		REV.
LB	14525-310		A